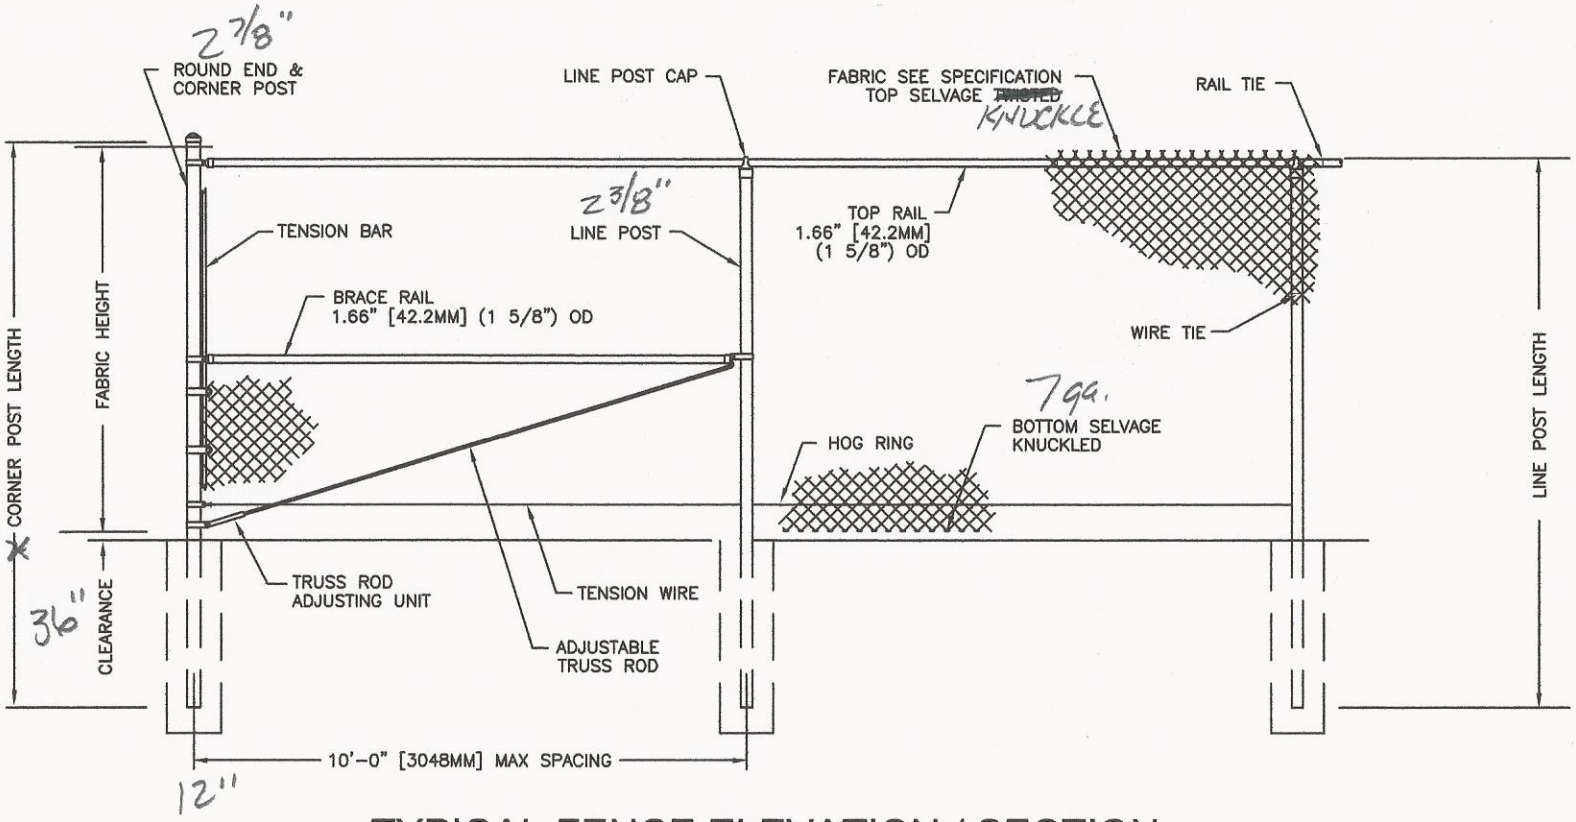

TYPICAL FENCE ELEVATION / SECTION

TOP RAIL / TRUSSED BRACE RAIL
BOTTOM TENSION WIRE

NOTES:
1. DESIGN AND SPECIFICATION SUBJECT TO CHANGE.
2. FOOTING AND POSTS AS REQUIRED BY SITE CONDITIONS & CODES.

Merchants Metals®
the first name in fence solutions

CHAIN LINK TYPICAL FENCE ELEVATION / SECTION		
BY: FJR 05.19.05	SCALE: NTS	DWG #: CL10
WWW.MerchantsMetals.com		COPYRIGHT ©

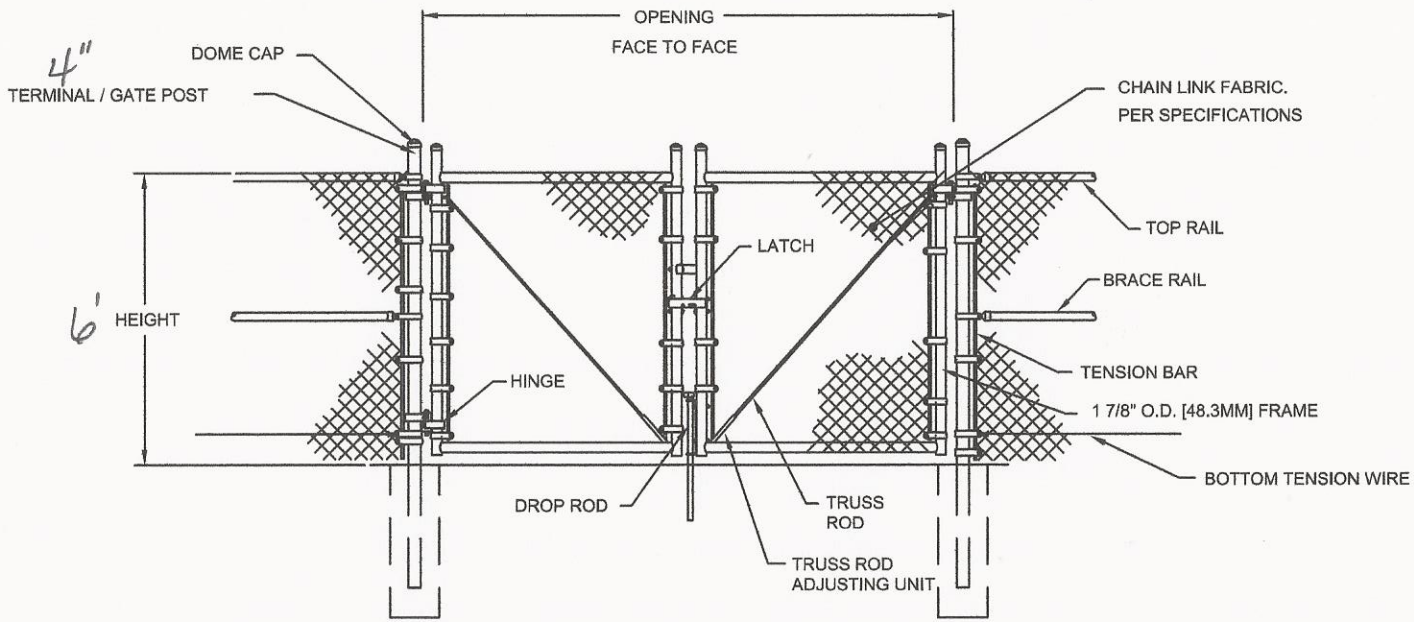

TYPICAL DOUBLE SWING GATE ELEVATION / SECTION

TOP RAIL / TRUSSED BRACE RAIL
BOTTOM TENSION WIRE

NOTES:
DESIGN AND SPECIFICATION SUBJECT TO CHANGE
VERTICAL & HORIZONTAL MEMBERS MAXIMUM 8' O.C.
FOOTING AND POSTS AS REQUIRED BY SITE CONDITIONS & CODES

Merchants Metals®
the first name in fence solutions

CHAIN LINK
DOUBLE SWING GATE ELEVATION / SECTION

BY: ART 2.11.10	SCALE: NTS	DWG #: CL12

WWW.MerchantsMetals.com

COPYRIGHT ©

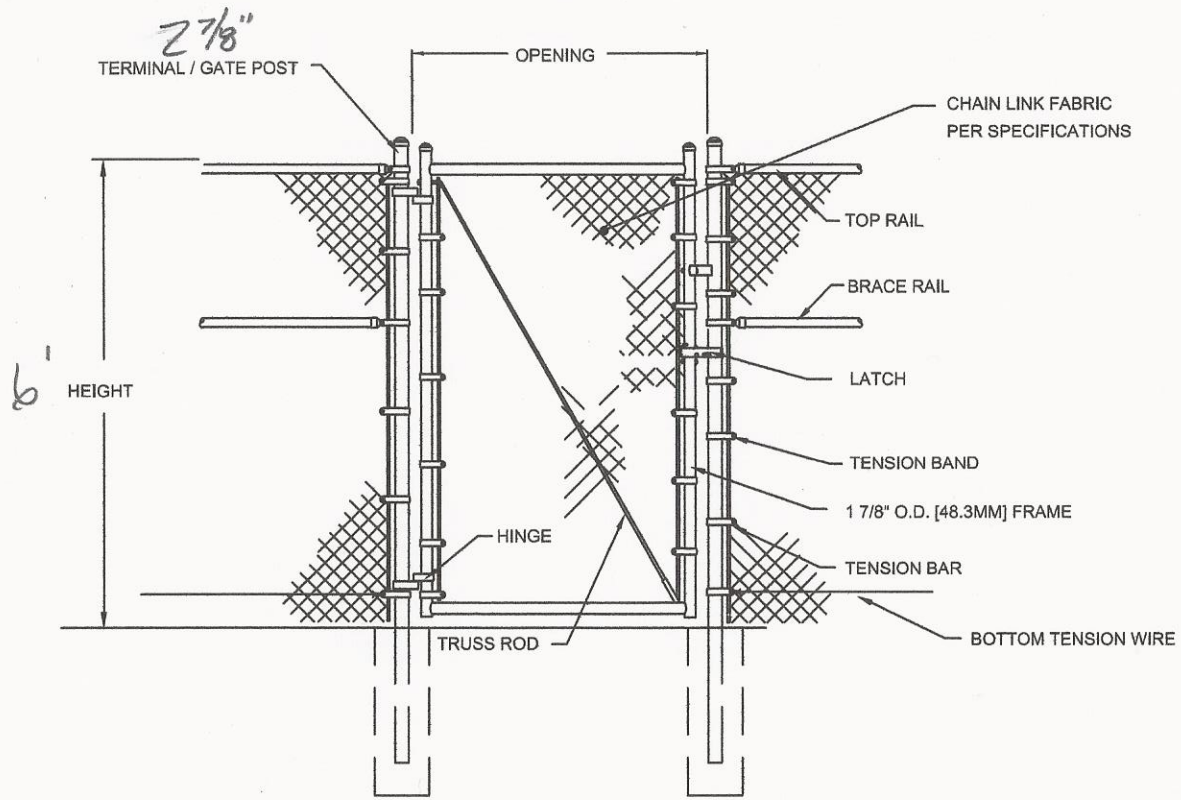

TYPICAL SINGLE SWING GATE ELEVATION / SECTION

TOP RAIL / TRUSSED BRACE RAIL
BOTTOM TENSION WIRE

NOTES:
DESIGN AND SPECIFICATION SUBJECT TO CHANGE
VERTICAL & HORIZONTAL MEMBERS MAXIMUM 8' O.C.
FOOTING AND POSTS AS REQUIRED BY SITE CONDITIONS & CODES

Merchants Metals®
the first name in fence solutions

CHAIN LINK
TYPICAL SWING GATE ELEVATION / SECTION

BY: ART 2.11.10	SCALE: NTS	DWG #: CL11

WWW.MerchatsMetals.com

COPYRIGHT ©

FENCE SPECS

FABRIC 9 guage KNUCKLE TOP + BOTTOM

TERMINAL POST 2 7/8" SCHEDULE 40

GATE POST FOR WALK GATES 2 7/8" SCH 40

GATE POST FOR DOUBLE DRIVE 4" SCH 40

LINE POST 2 3/8" SCH 40

TOP RAIL 1 5/8" SCH 40

BOTTOM TENSION WIRE 7 ga.

POST SETS 12" X 36" DEEP

GATE FRAMES 1 7/8" SCH 40